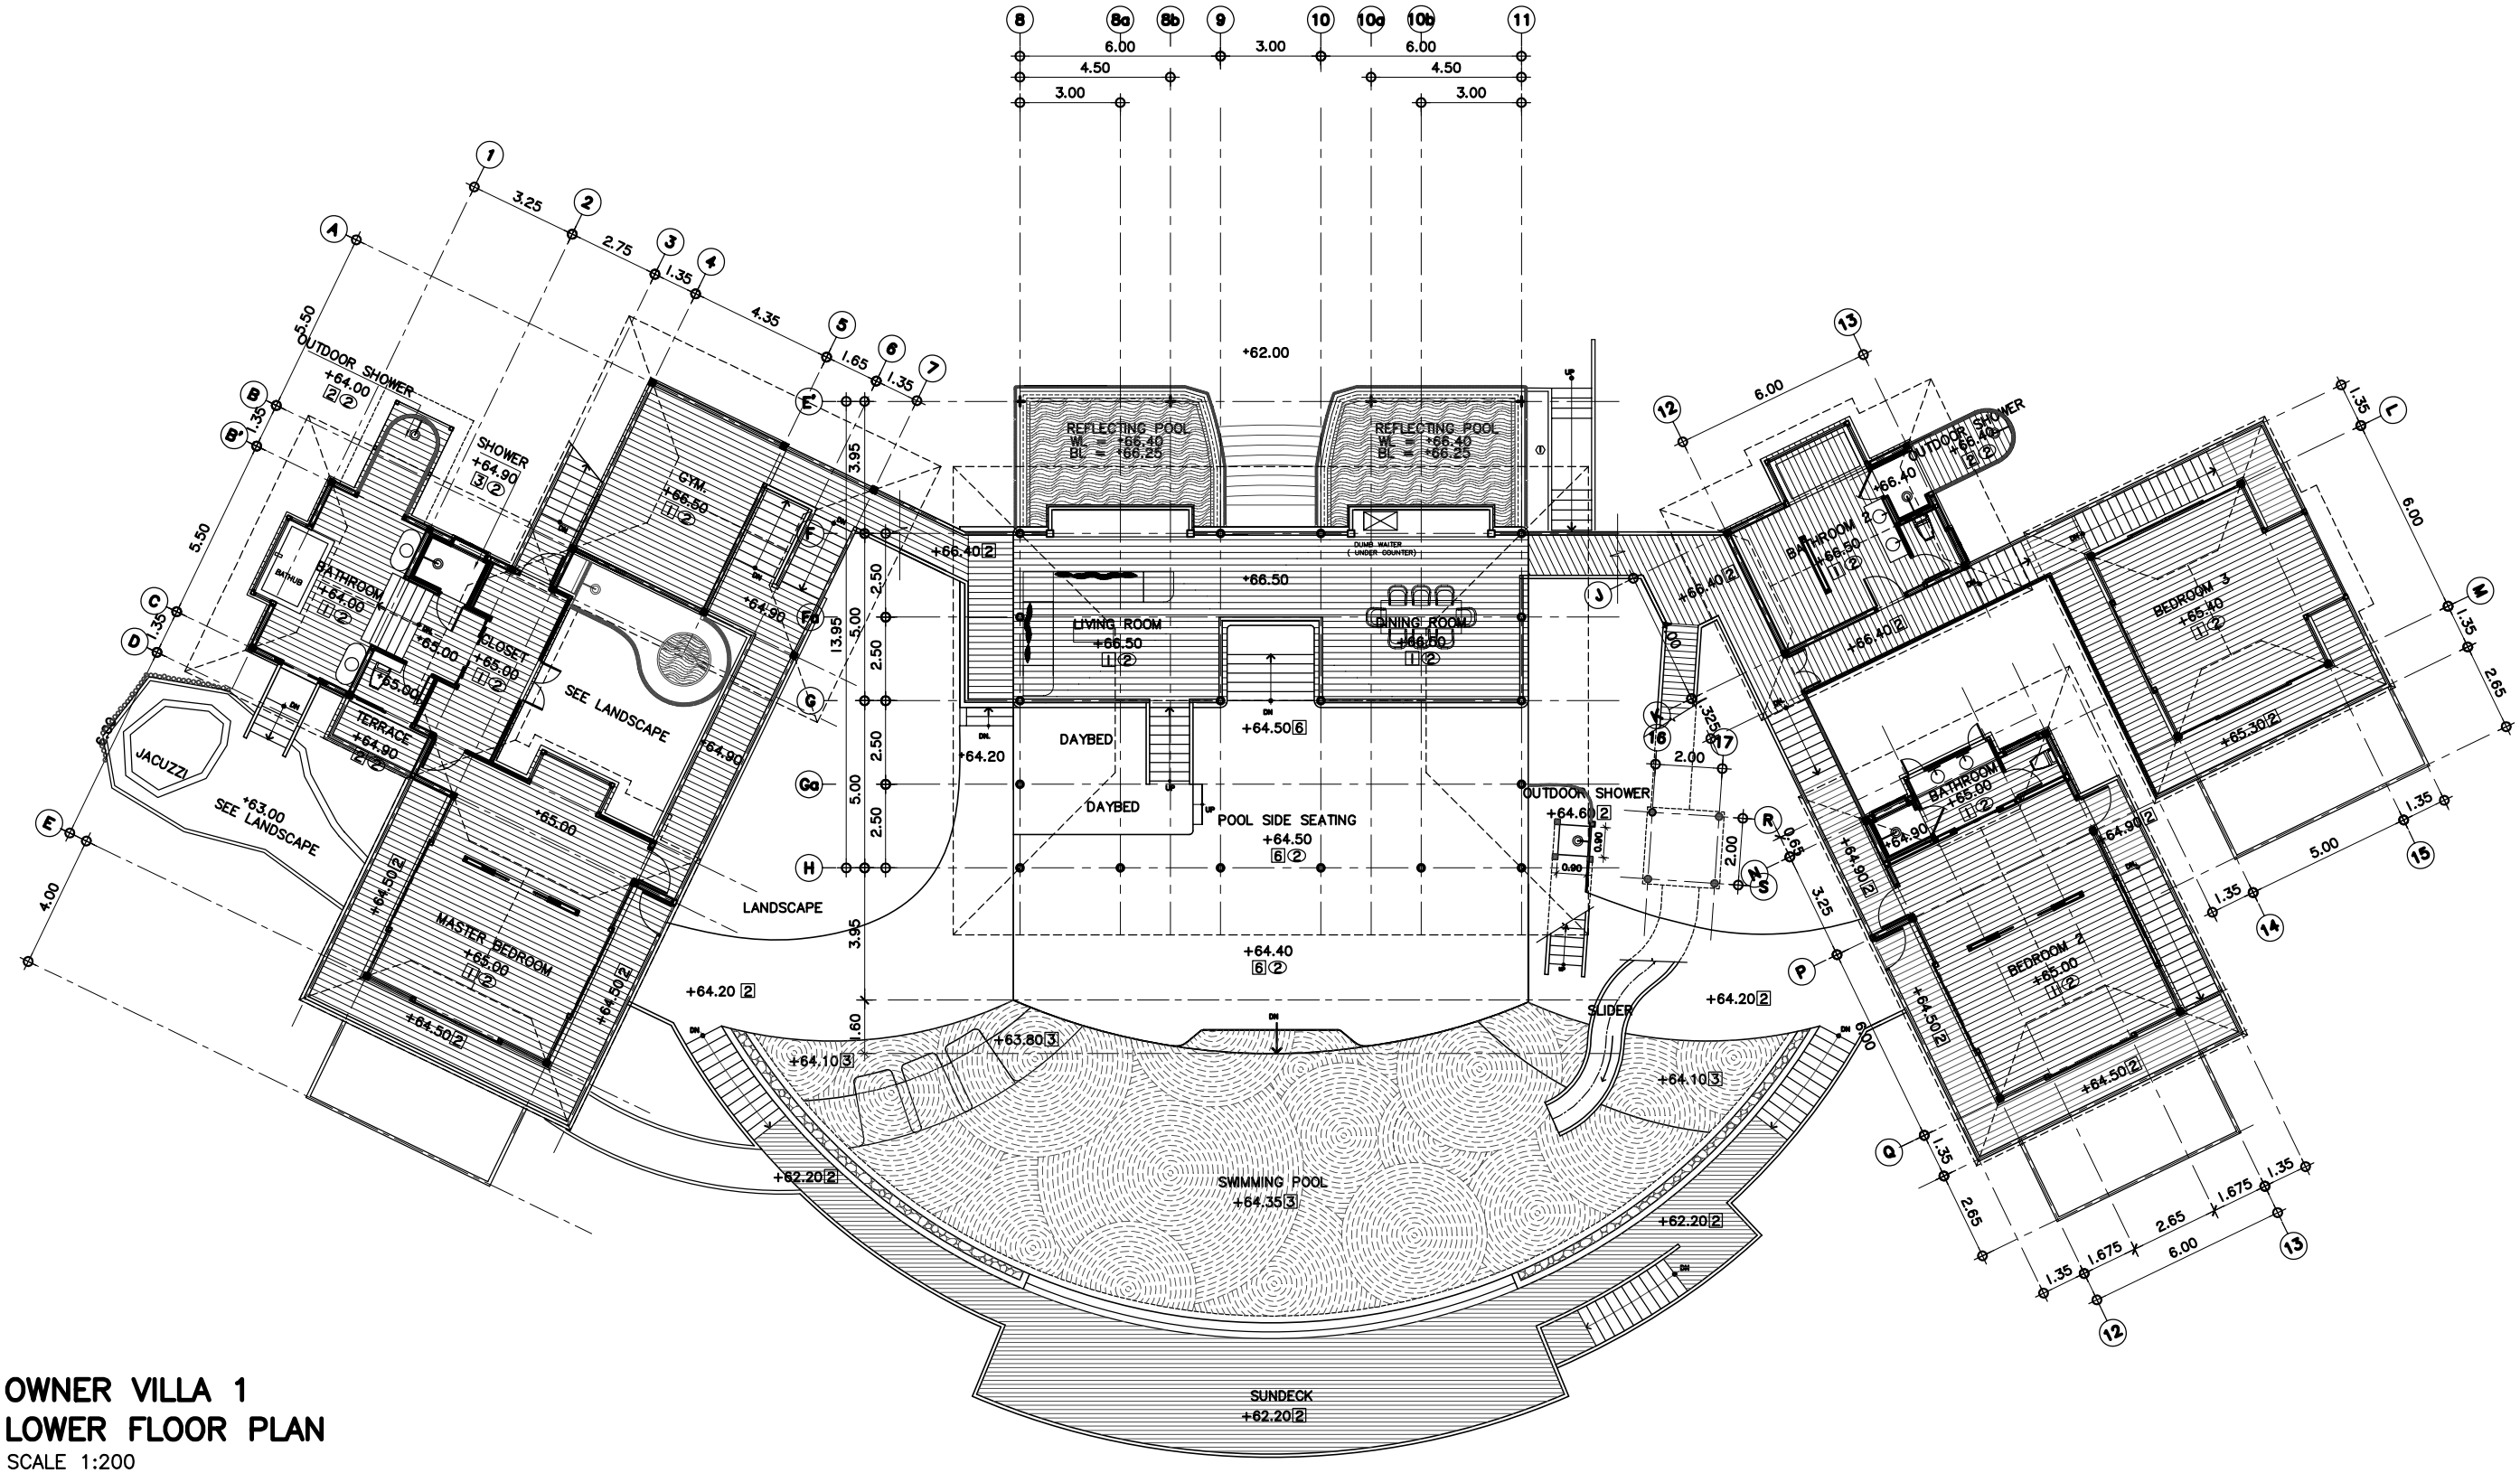

OWNER VILLA 1
LOWER FLOOR PLAN

SCALE 1:200

0 1 2 5 10 M

NINE HORNBILLS

Nine Hornbills / Conceptual 05/ Owner Villa 1/ 04.04.07/ Page 1