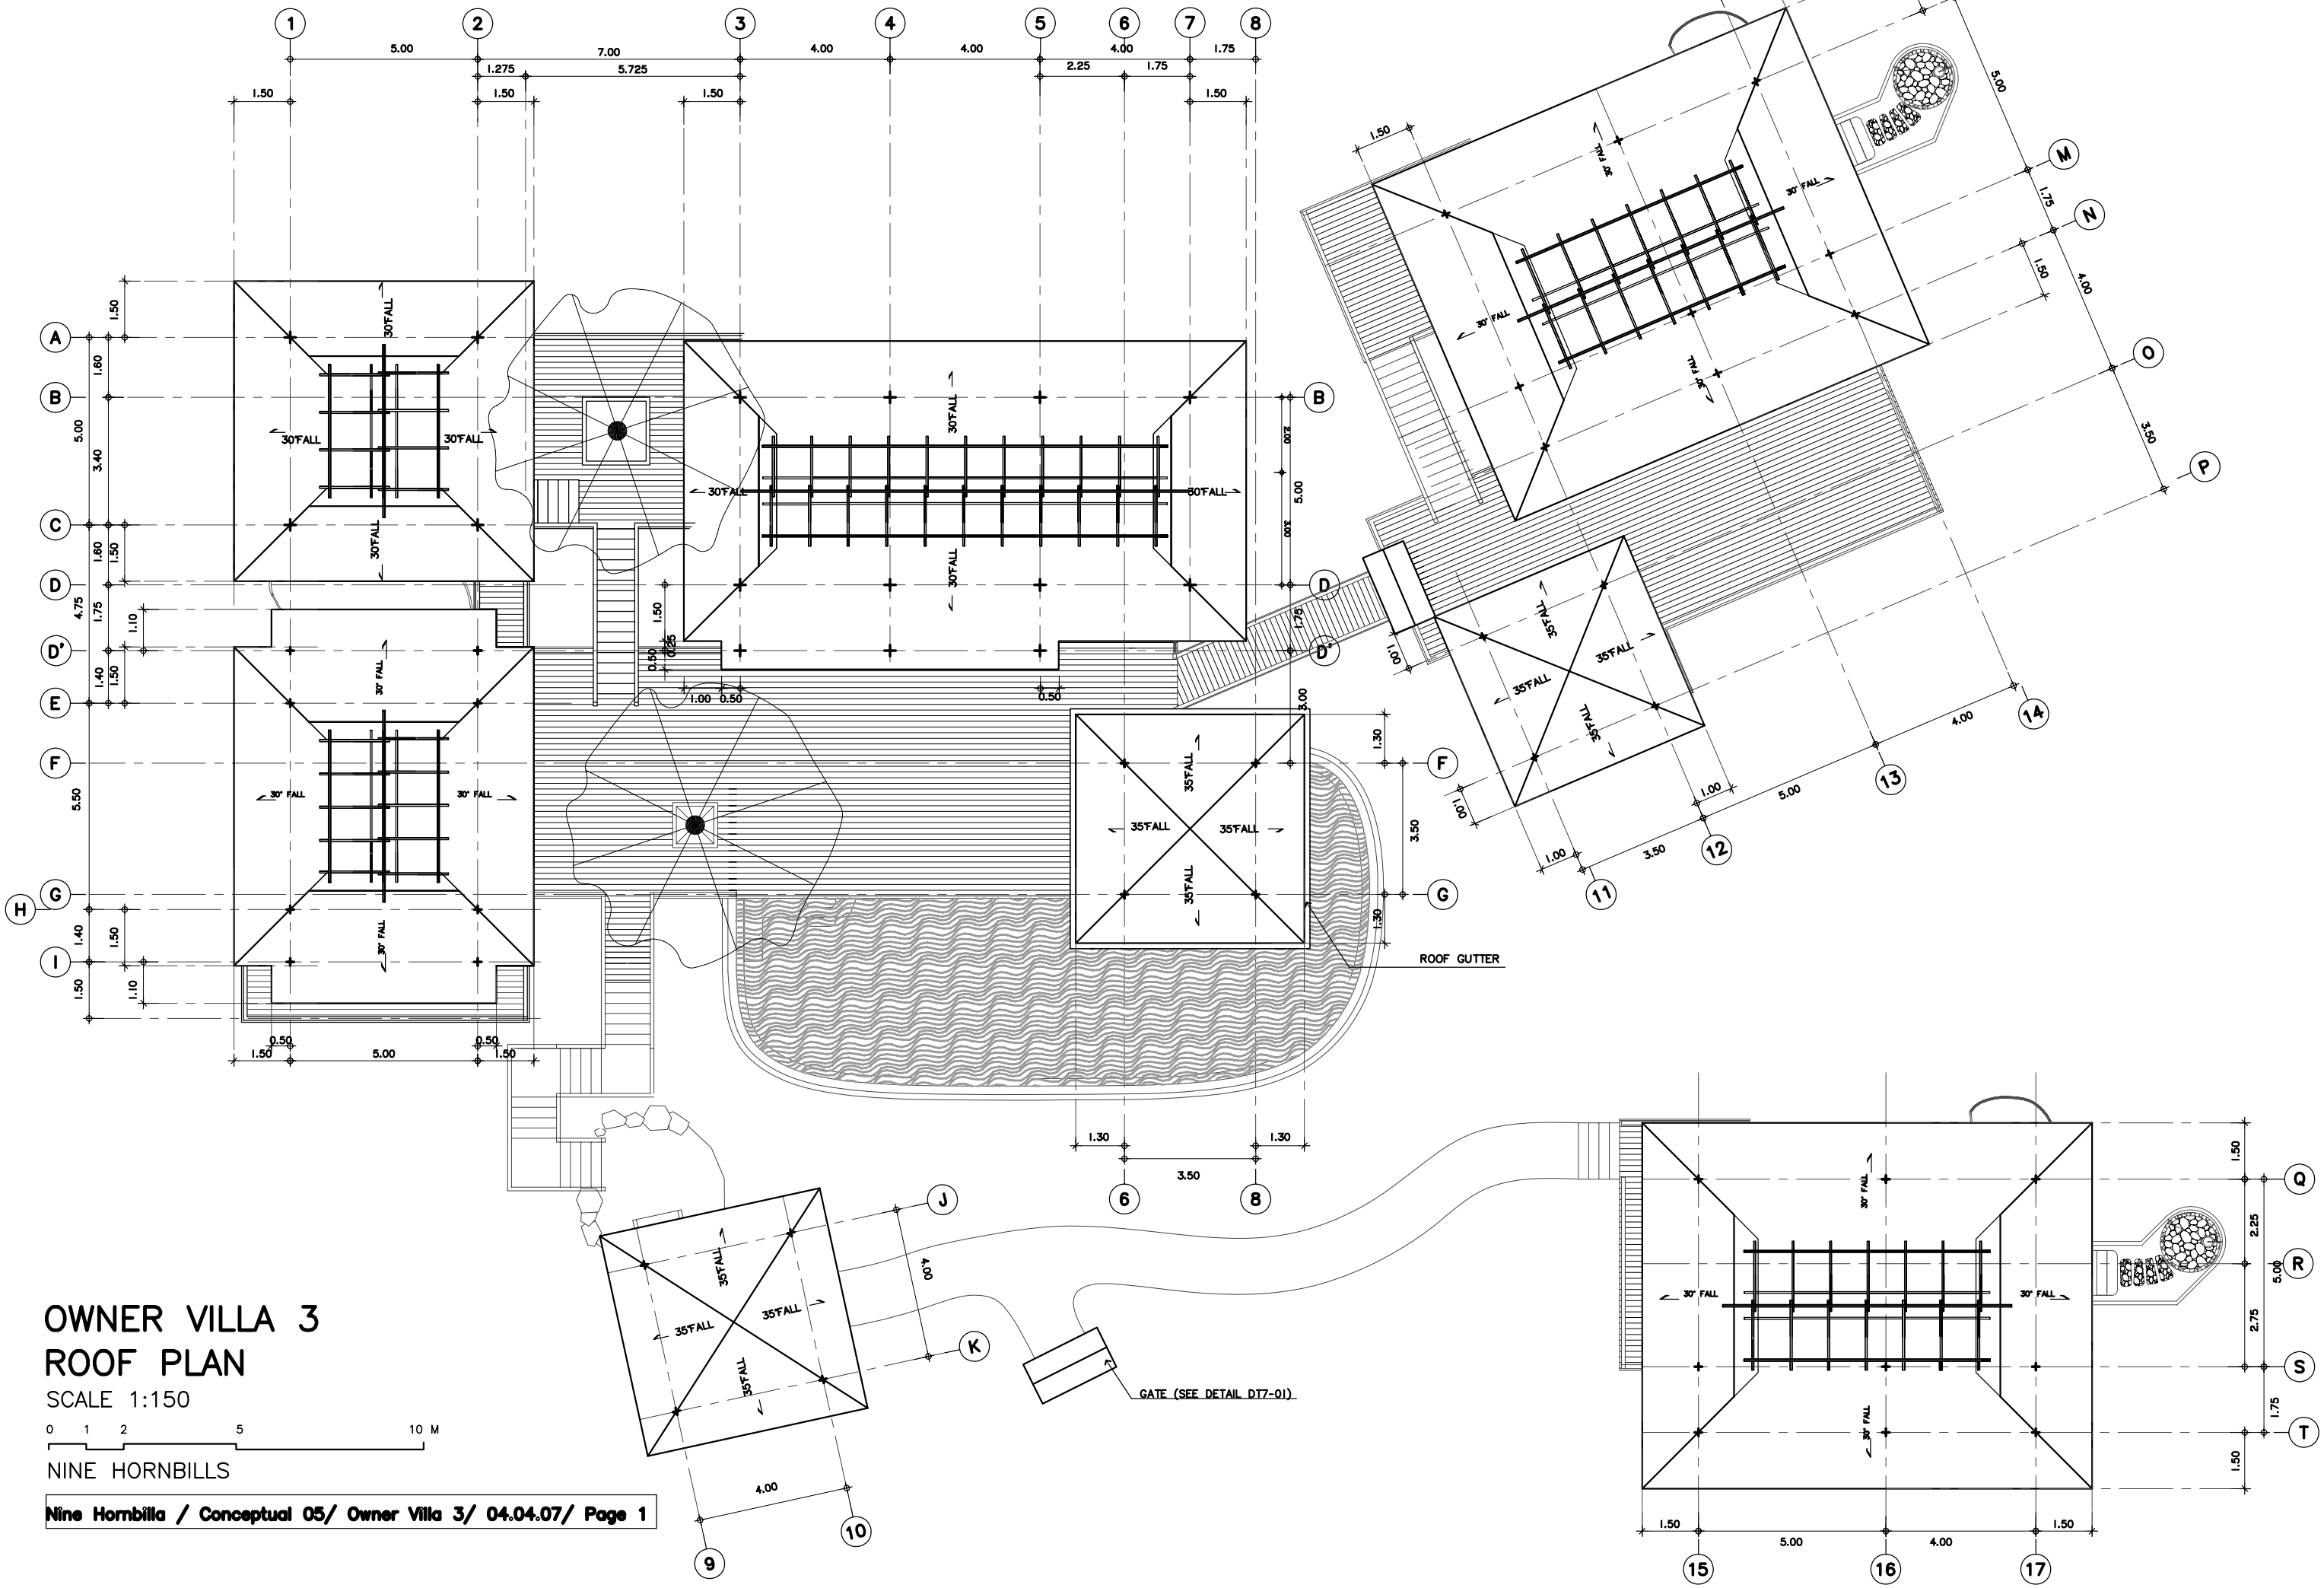

OWNER VILLA 3
ROOF PLAN

SCALE 1:150

0 1 2 5 10 M

NINE HORNBILLS

Nine Hornbills / Conceptual 05/ Owner Villa 3/ 04.04.07/ Page 1